PINE ISLAND MAIN STREET TRAFFIC LAYOUT

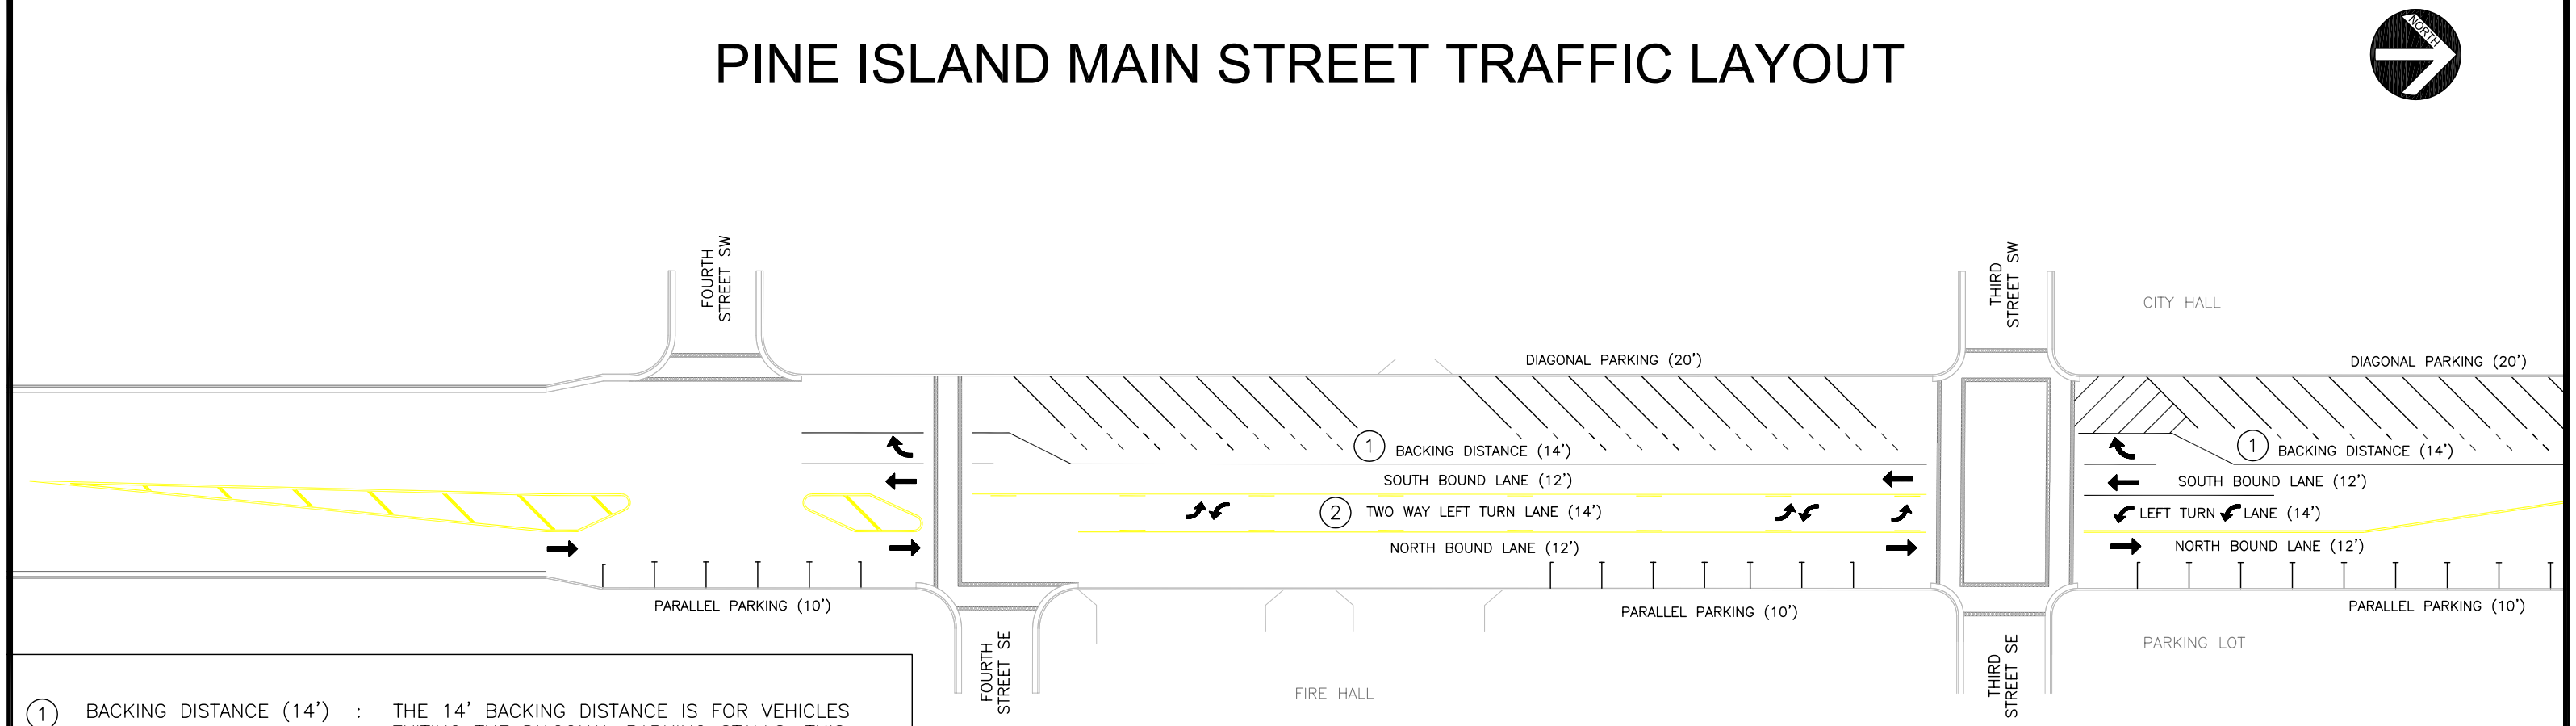

1 BACKING DISTANCE (14') : THE 14' BACKING DISTANCE IS FOR VEHICLES EXITING THE DIAGONAL PARKING STALLS. THIS PROVIDES AN AREA FOR VEHICLES TO EXIT THE PARKING STALLS WITHOUT CROSSING INTO THE DRIVING LANE. THIS IS NOT TO BE USED AS A DRIVING LANE.

2 TWO WAY LEFT TURN LANE (14') : THE TWO WAY LEFT TURN LANE IS TO BE USED WHEN MAKING A LEFT TURN OFF OF MAIN STREET.

3 STATE LAW REQUIRES ALL VEHICLES TO STOP FOR PEDESTRIANS.

THIRD STREET IS AN ALL WAY STOP INTERSECTION

3 STATE LAW REQUIRES ALL VEHICLES TO STOP FOR PEDESTRIANS.